PIPE CROSSING: PC6 PLAN VIEW
CH 2080 AWR ALIGNMENT
SCALE 1:50

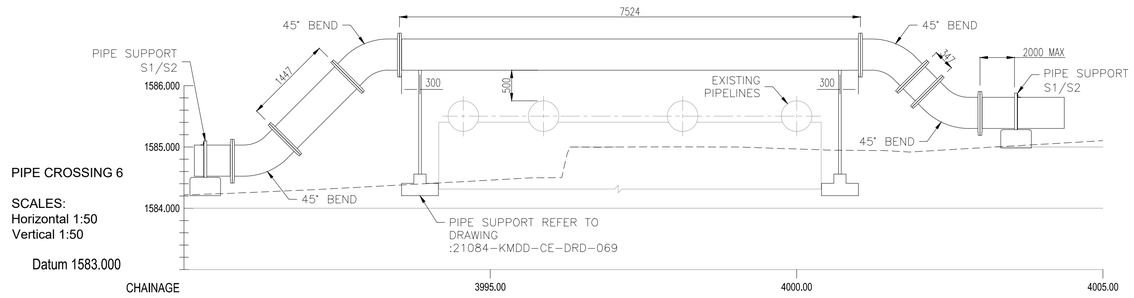

EPCM BONISANA (PTY) LTD

THIS DRAWING TAKES INTO ACCOUNT THE PARTICULAR INSTRUCTIONS AND REQUIREMENTS OF OUR CLIENT.

IT IS NOT INTENDED FOR AND SHOULD NOT BE RELIED UPON BY ANY THIRD PARTY AND NO RESPONSIBILITY IS UNDERTAKEN TO ANY THIRD PARTY

NOTES:

1. COORDINATE SYSTEM: WGS 84 TRANSVERSE MERCATOR, Lo 29, DATUM: HARTEBEESHOEK 94.
2. REFER TO LONG SECTIONS FOR LOCATION OF CROSSINGS.
3. PORTAL CULVERTS TO RUN PARALLEL TO PIPE ROUTE.
4. ALL BENDS TO BE 3D LONG RADIUS BENDS.
5. CROSSINGS TO BE INSTALLED NOT TO IMPEDE WITH NATURAL STORMWATER DRAINAGE OR APPROVED DIVERSIONS TO BE PROVIDED.

LEGEND:

- EXISTING ROAD EDGES
- PIPE LINE CENTERLINES
- STORMWATER DRAINAGE
- NATURAL WATER COURSE

EPCM Bonisana (Pty) Ltd
epcm
ECSA PR Eng.
20060005
S. DU RAND

epcm
APPROVED FOR CONSTRUCTION

Eskom

EPCM BONISANA
14 EDDERING NOOK
EDDERING
CENTRAL PARK OFFICES
CENTURION
CAUTENG
0157

epcm

TEL: (+27) 12 665 1085
FAX: (+27) 12 665 2241

EMAIL: INFO@EPCMHOLDINGS.COM
WEB ADDRESS: WWW.EPCMHOLDINGS.COM

											PROC. ENG.	C.P.	LOCATION: KRIEL/MATLA POWER STATION, MPUMALANGA
											INSTR. ENG.	J.P.	
											ELECT. ENG.	J.P.	
21084-KMDD-DAL-005	ROAD CROSSING LAYOUT										STRUC. ENG.	H.B.	SECTION: CROSSING
21084-KMDD-CE-DRD-030	SLURRY MAIN PIPELINE LONG SECTIONS										CIVIL. ENG.	S.d.R.	
21084-KMDD-CE-DRD-031-07	AWR PIPELINE LONG SECTIONS 7/7										MECH. ENG.	T.C.	TITLE: PIPE CROSSING 6 PLAN AND SECTION DETAIL
21084-KMDD-CE-DRD-069	PIPELINE CROSSING SUPPORT								–	–	PROJ. MAN.	S.d.R.	
DWG No.	TITLE	1	ISSUED FOR CONSTRUCTION	M.M	D.J.	V.W.B.	S.d.R.	30.07.23	NAME	SIGN DATE	DISCIPLINE	SIGN DATE	DRAWING No. REV: 21084-KMDD-CE-DRD-057-16 / 1
REFERENCE DRAWINGS		No.	REVISION	CAD.	BY	CHK.	APP.	DATE	CLIENT APPROVAL		COMPANY APPROVAL		

KRIEL TO MATLA ASH TRANSFER LINK

PROJECT No.:	21084	PAGE SIZE:	A1
CLIENT DRAWING No.			REV
0.45/61021-071			